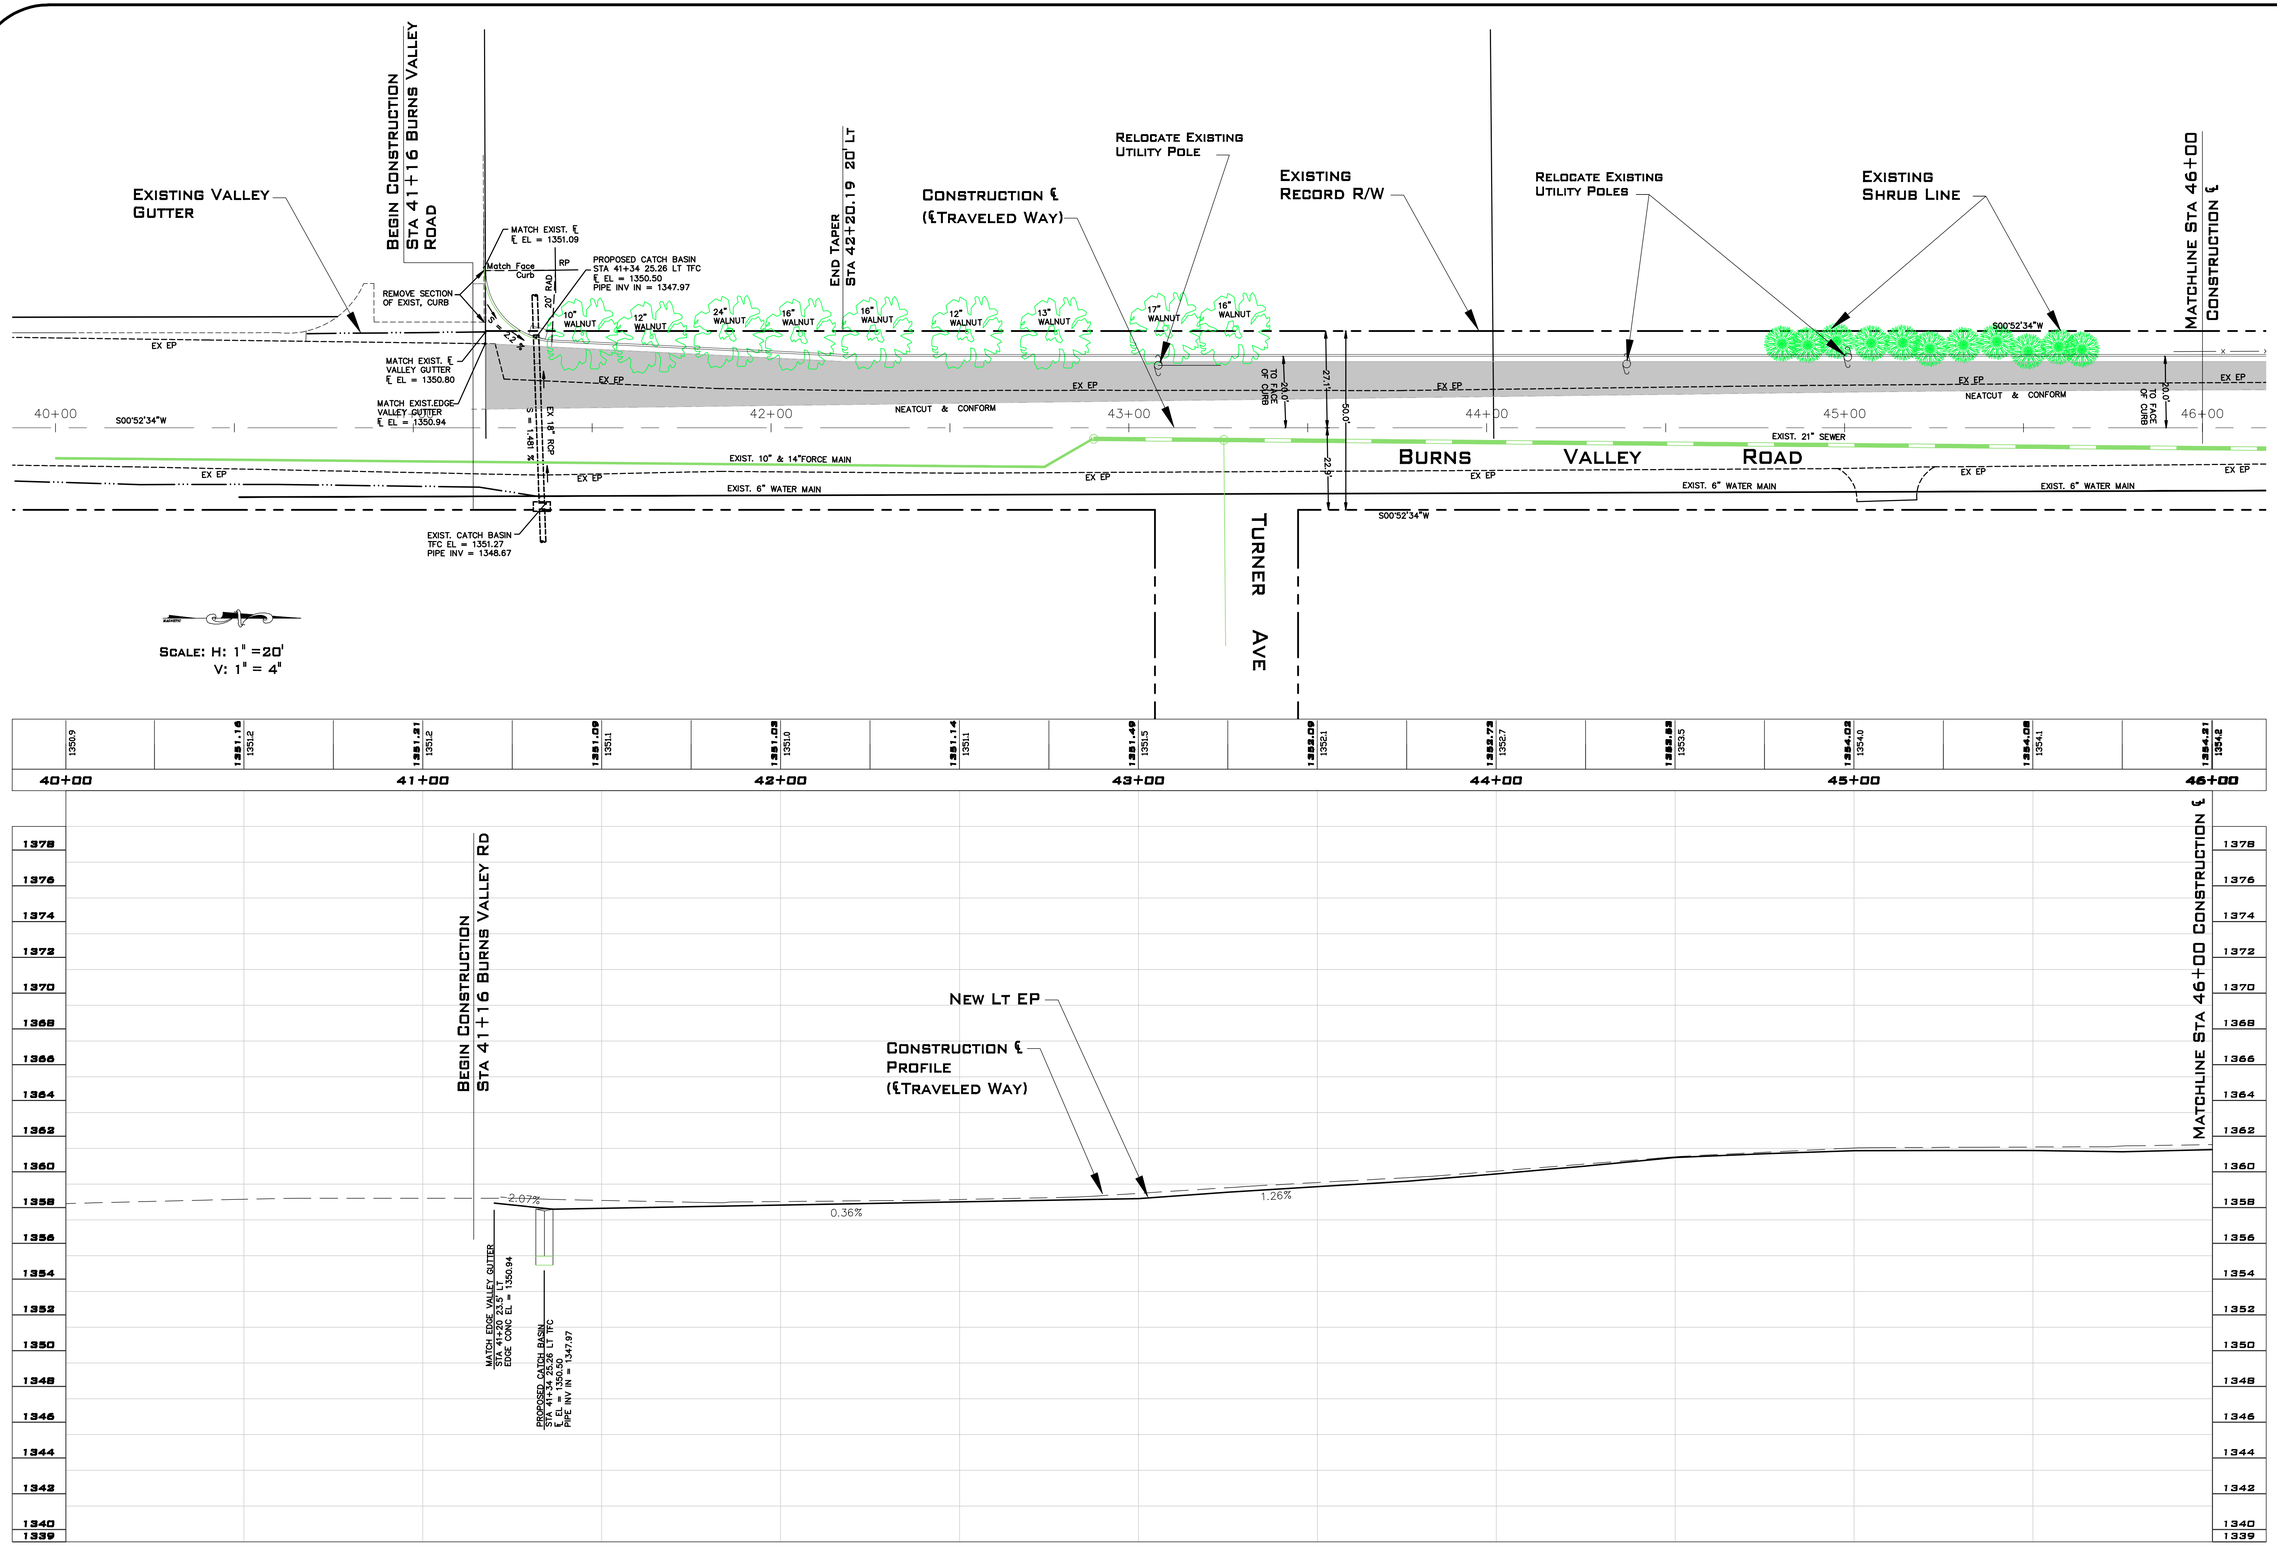

VanDerWall Engineering
Civil & Transportation Engineering – Land Planning
5565 Sunrise Drive, Kelseyville, CA 95451
Phone: (707) 279-4887, e-mail: VANDERWALLengr@mchsi.com

APN

Professional Engineer Walvanderwall No. C 62560 Exp. 12-31-07 State of California

Burns Valley Road
Plan & Profile

Clearlake, CA

Date: 8/05/2006
Scale: As Shown
Drawn: WJV
Job: 05-22
Sheet: 1 of 5